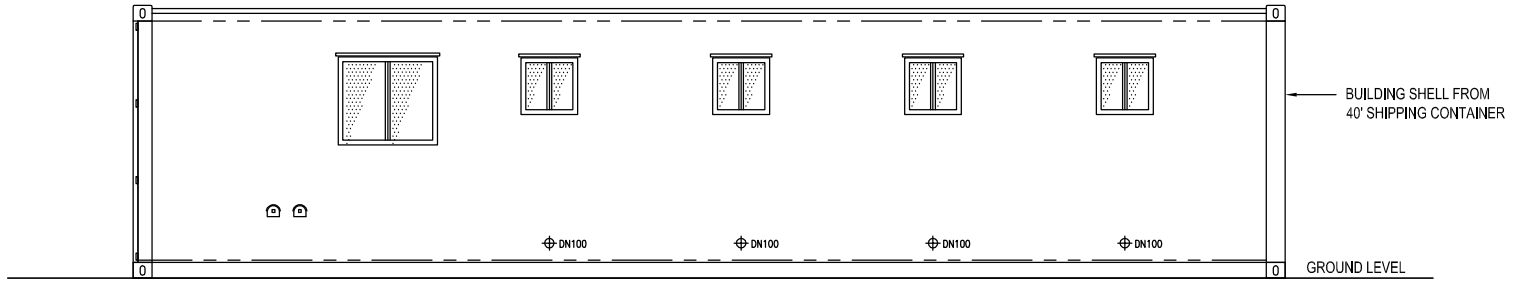

ELEVATION 3

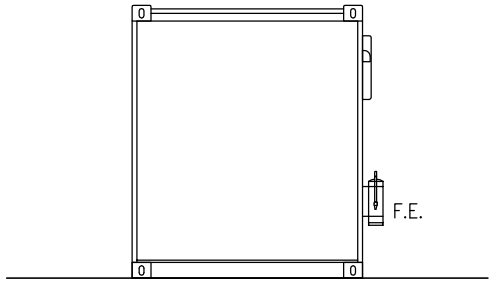

ELEVATION 4

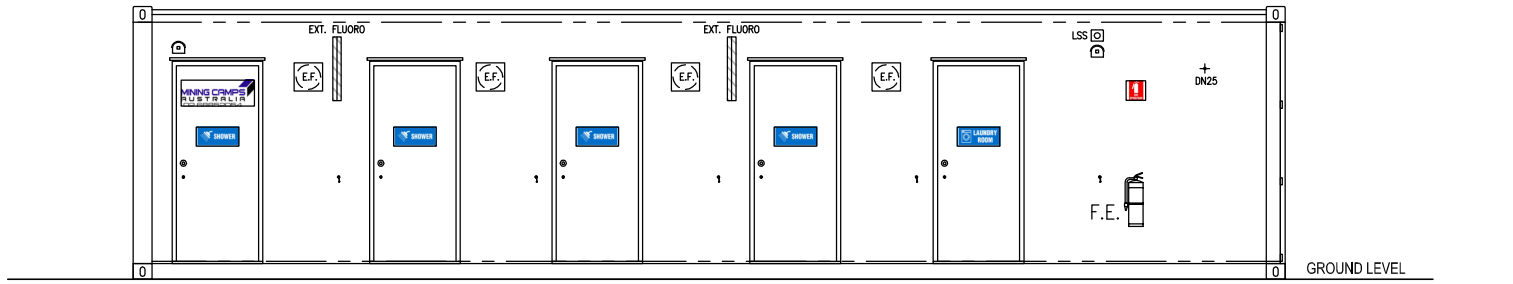

ELEVATION 1

SCALE: 1=40

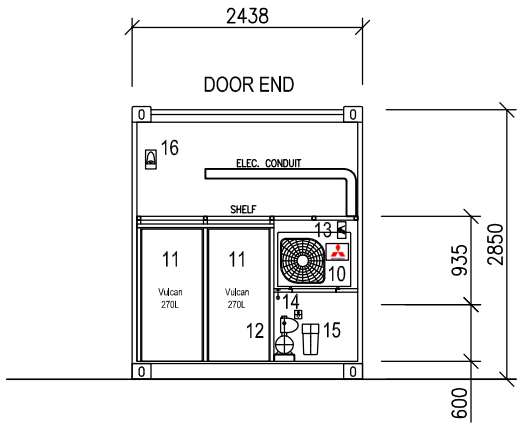

ELEVATION 2

ITEM	DESCRIPTION	QTY
W1	830H x 950W SLIDING WINDOW - C/W FLY SCREENS	1
W2	475H x 500W SLIDING WINDOW - C/W FLY SCREENS	4
D1	2040H x 870W METAL CLAD, REBATE EDGE EXT. DOOR	5
1	TOILET SUITE	4
2	1000 x 1100 STAINLESS SHOWER BASE C/W CURTAIN	4
3	610 x 470 VANITY UNIT - WITH SPLASH BACK & MIRROR	4
4	TOWEL HANGER - 600 LONG	8
5	TOWEL DISPENSER (TD)	4
6	TOILET ROLL HOLDER - 2 x BANKED	8
7	WASH TUB	1
8	CLOTHES WASHING MACHINE	2
9	CLOTHES DRYER	2
10	AIR CONDITIONER INVERTER - MITSUBISHI	1
11	WATER HEATER - 270L 'VULCAN' - 661250	2
12	WATER PUMP - 'DAVEY' - HP85-08T-2	1
13	POWER ON-OFF SWITCH	1
14	WATER TAP	1
15	WATER FILTER - 'PURETEC' MAXI+PLUS - (MP101)	1
16	35A EXTERNAL SOCKET	1
	SINGLE LIGHT SWITCH	4
2	2 x MULTI LIGHT SWITCH	1
	SINGLE LIGHT SWITCH - EXTERNAL	
LSS	HPN LIGHT SENSITIVE SWITCH - EXTERNAL	1
	SINGLE 10A GPO	9
	DOUBLE 10A GPO	
WP	15A WEATHER PROOF GPO	4
WS	WET AREA 10A GPO	
	1 x 36W FLUORO DIFFUSED - BATT BACK - CEILING	6
EXT. FLUORO	1 x 36W FLUORO DIFFUSED - BATT BACK - EXTERNAL	2
S	HARD WIRED 24V SMOKE DETECTOR	1
F.E.	FIRE EXTINGUISHER - 4.5kg POWDER	1
	AIR CONDITIONER - HAND CONTROLLER	1
A/C	AIR CONDITIONER - SPLIT SYSTEM REVERSE CYCLE	1
E.F.	WALL EXHAUST FAN - 'LINCO'	4
	CIRCUIT BREAKER BOARD (LOCATED IN LAUNDRY)	1

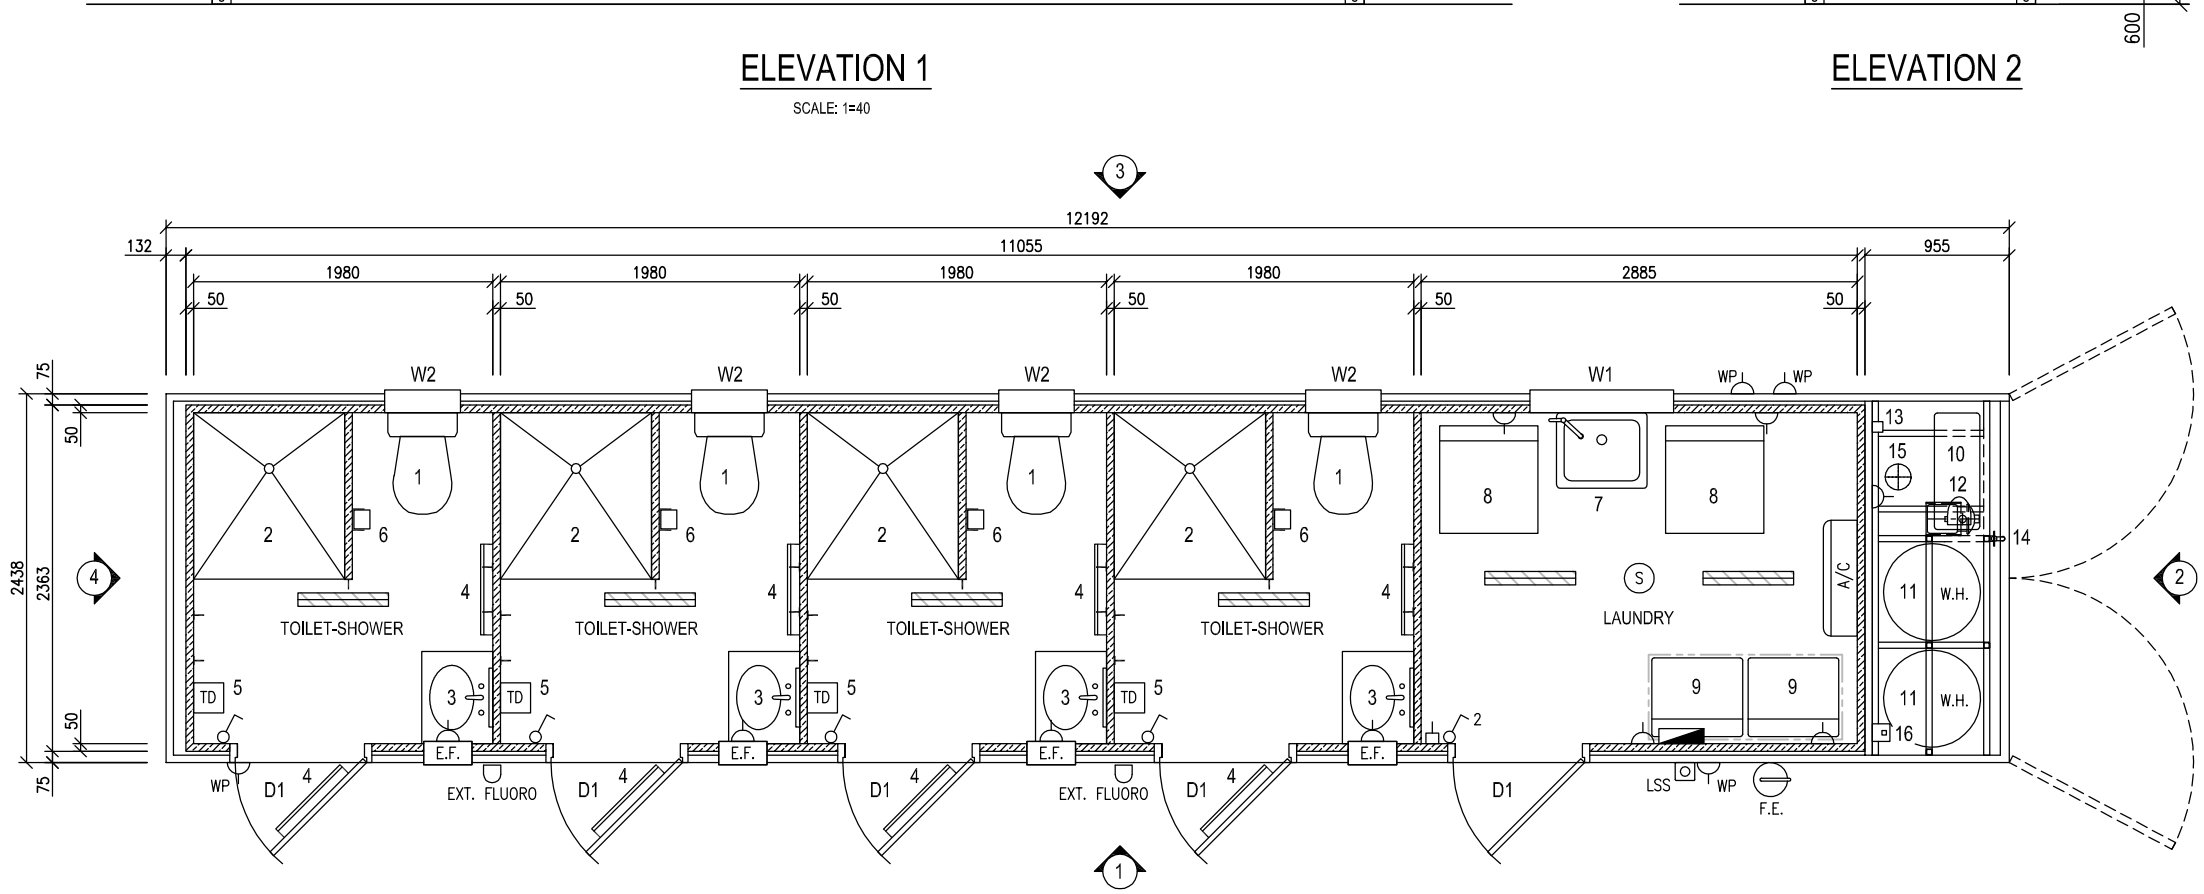

PLAN LAYOUT
4 SHOWER-LAUNDRY BUILDING

Legend:

50mm THICK INSULATED WALL PANEL

MINING CAMPS AUSTRALIA
02 68852054

R.S.	13.05.15	ISSUE TO CLIENT	A
APPD.	DATE	DETAILS	ISS.
DATE:	05-05-15	APPROVED: RS	
DRAWN:	P.G.	CHECKED: RS	
SCALES:	1=25 (A1); 1=50 (A3) U.N.O.		

STAFFORD ADAMSON
PROJECT MANAGERS & CONSULTING ENGINEERS
PO BOX 7120
TOOWOOMBA SOUTH
QLD 4352
Phone: (07) 4639 6600 Fax: (07) 4639 6300
Email: staffadam@staffadam.com.au

PROJECT. MINING CAMPS AUSTRALIA

TITLE.
4 SHOWER-LAUNDRY
FLOOR PLAN & ELEVATIONS

DRAWING No. C0136-MCA-130-01

REVISION A